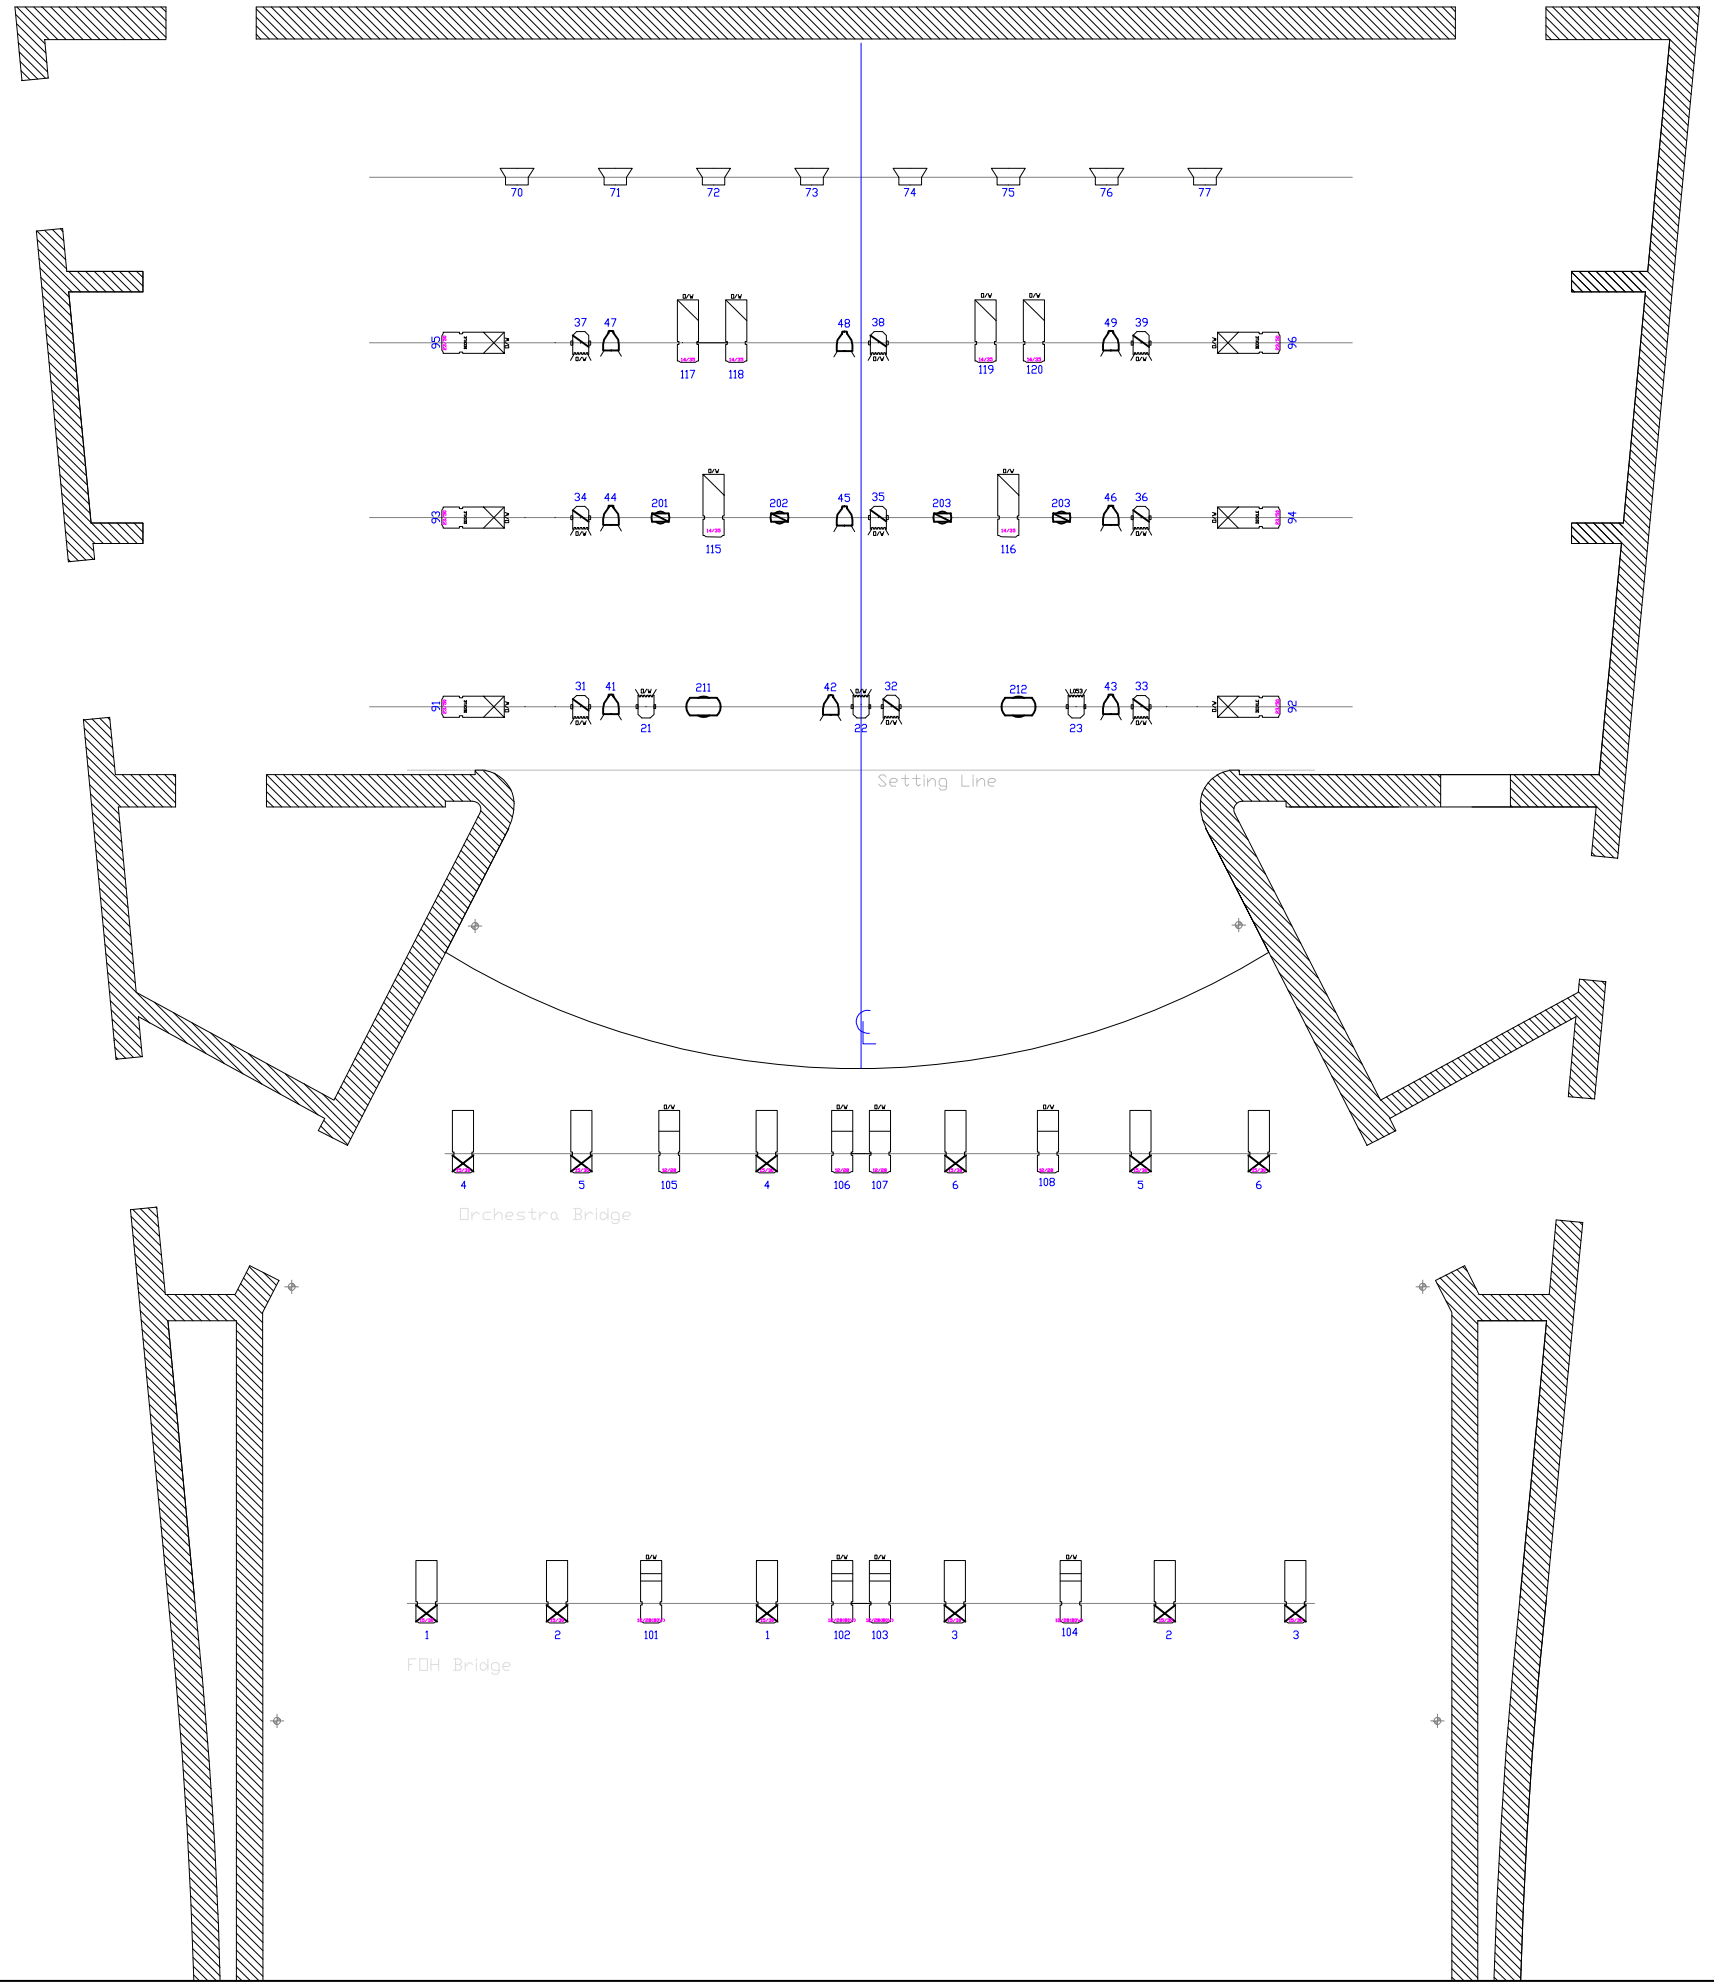

+8440mm	LINE 34 CYCLORAMA
+8040mm	LINE 32 SMOTHER
+7840mm	LINE 31 LX 4
+7440mm	LINE 30 LEGS 5
+7040mm	LINE 28 BORDER
+6840mm	LINE 27
+5940mm	LINE 26 LEGS 4
+5640mm	LINE 24 LX 3
+5240mm	LINE 22
+5040mm	LINE 21 BORDER
+4840mm	LINE 20
+4540mm	LINE 19 TRAVELLER/LEGS 3
+4290mm	LINE 18
+4140mm	LINE 17
+3940mm	LINE 16 BORDER
+3740mm	LINE 15
+3540mm	LINE 14
+3340mm	LINE 13 LX 2
+2640mm	LINE 12 LEGS 2
+2440mm	LINE 11 BORDER
+2040mm	LINE 9
+1840mm	LINE 8
+1640mm	LINE 7 LEGS 2
+1190mm	LINE 6
+840mm	LINE 4 LX 1
+440mm	LINE 2 (LEGS 1) N/A FOR LX
+140mm	LINE 1 HOUSE CURTAIN
0mm	SETTING LINE

COLOUR

GOBO

CHANNEL

Selecon PLCYC2

Selecon Pacific 14/35 1000w

Selecon Pacific 23/50 1000w

Selecon Pacific 12/28 1000w

Selecon Pacific 12/28 80v

ETC S4Lustr2 LED

Selecon Rama 1000w

Selecon Rama LED 120w

Showline PAR 155 LED

Martin Quantum Profile

Martin AuroXB

Notes:
80v Fixtures can only be used on FOH bridge.
On stage LX bars have maximum usable length of 12m (centered).

CIVIC THEATRE
WAGGA WAGGA

LED Lighting Rig

June 2019 | 1:100 @A3

1 Burns Way, Wagga Wagga NSW 2650 (PO Box 20)
Technical and Production Coordinator
Mob - 0407 168 492
Ph - 02 6926 9681
Fax - 02 6926 9689
Bookings - 02 6926 9688